
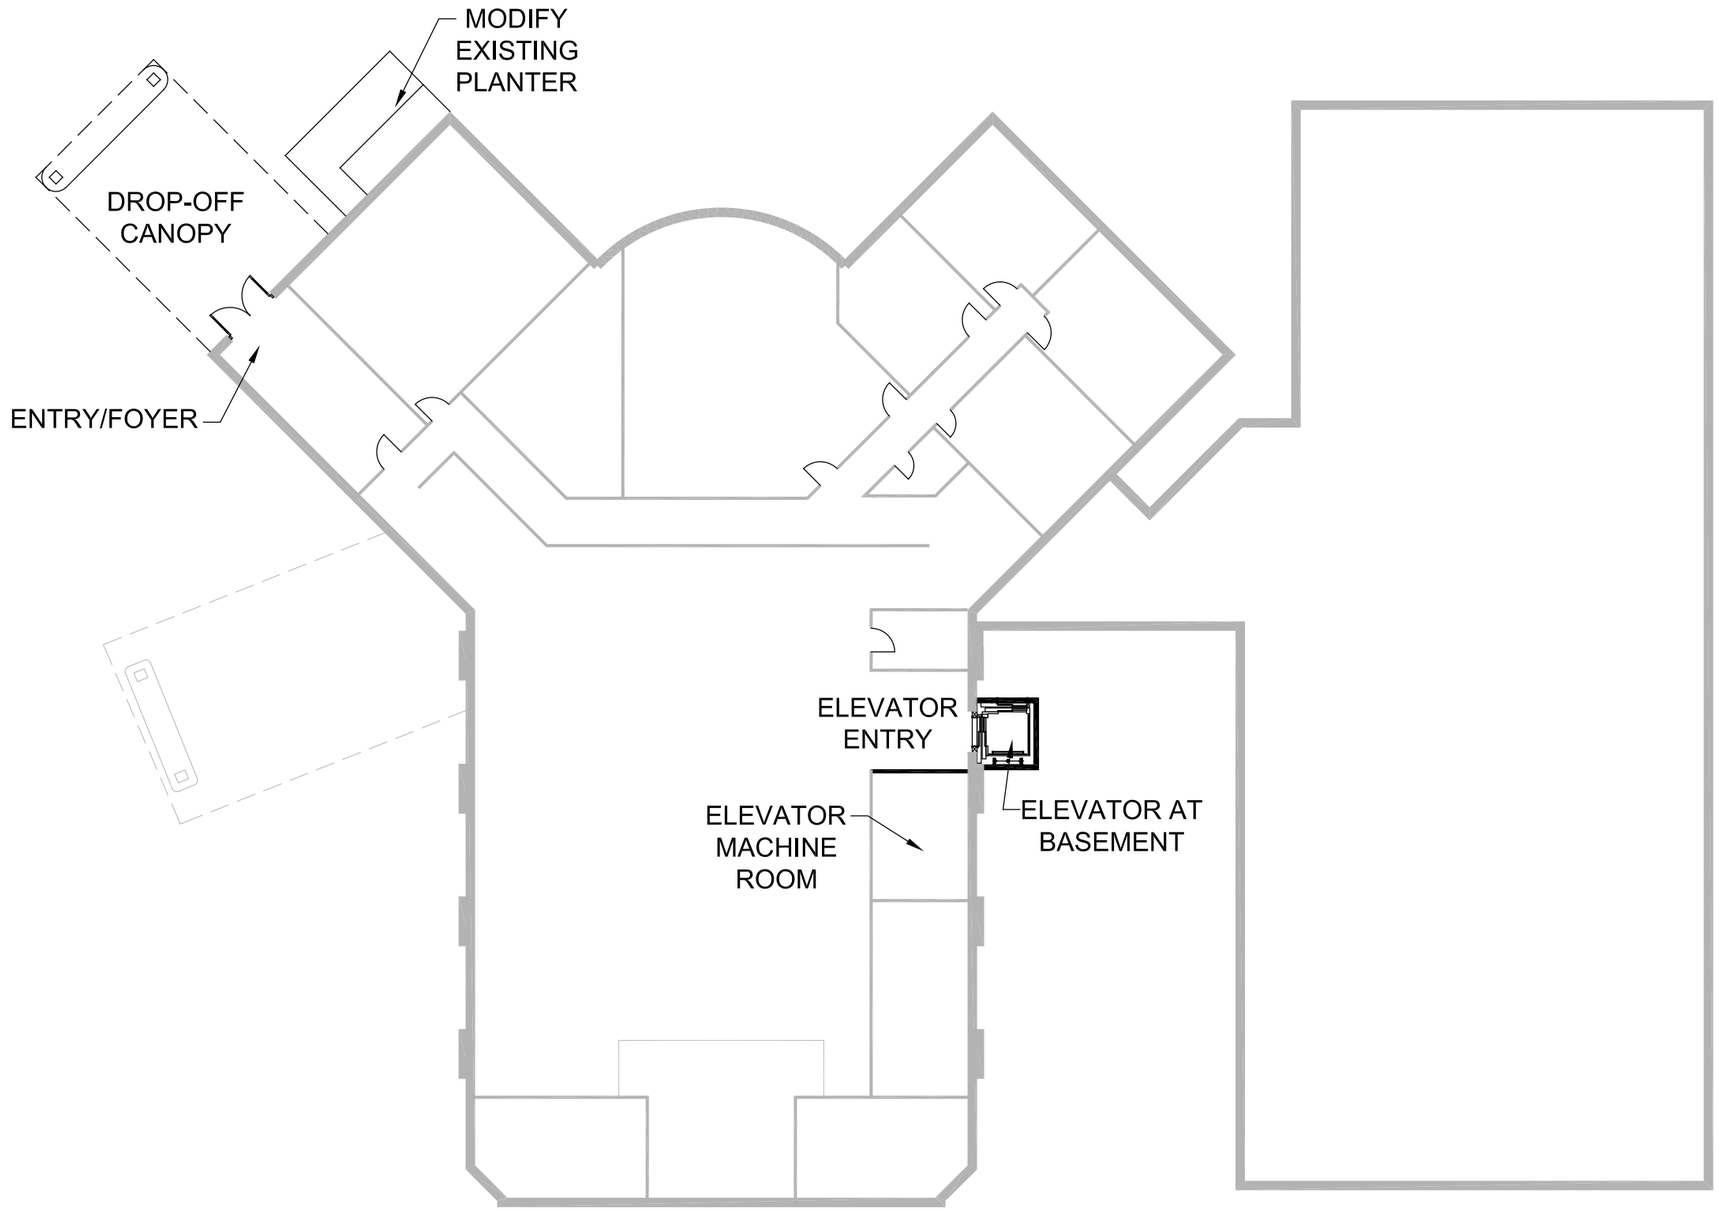


HAFER
architects ▪ designers ▪ engineers

Carmi First Baptist Church
Elevator Addition & Renovation


Basement Floor Plan
1/16" = 1'-0"
2601-119
02/06/26

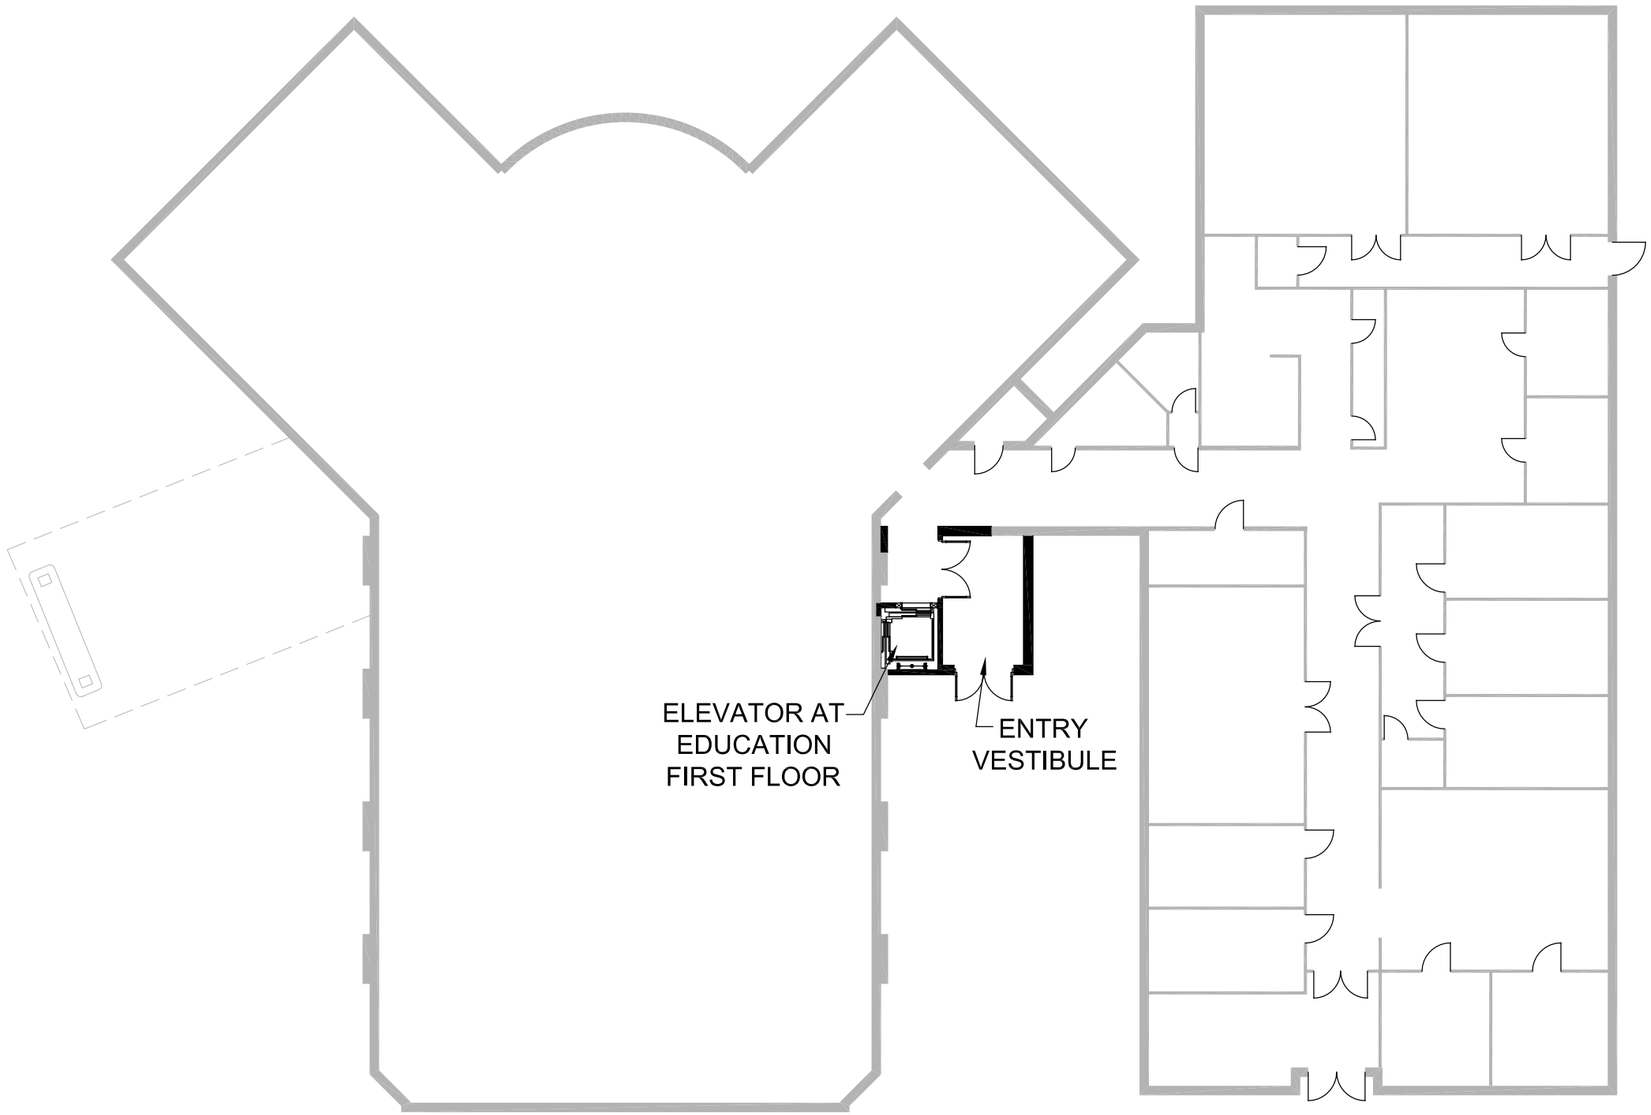

HAFER
architects ▪ designers ▪ engineers

Carmi First Baptist Church
Elevator Addition & Renovation

Education First Floor Plan
1/16" = 1'-0"
2601-119
02/06/26

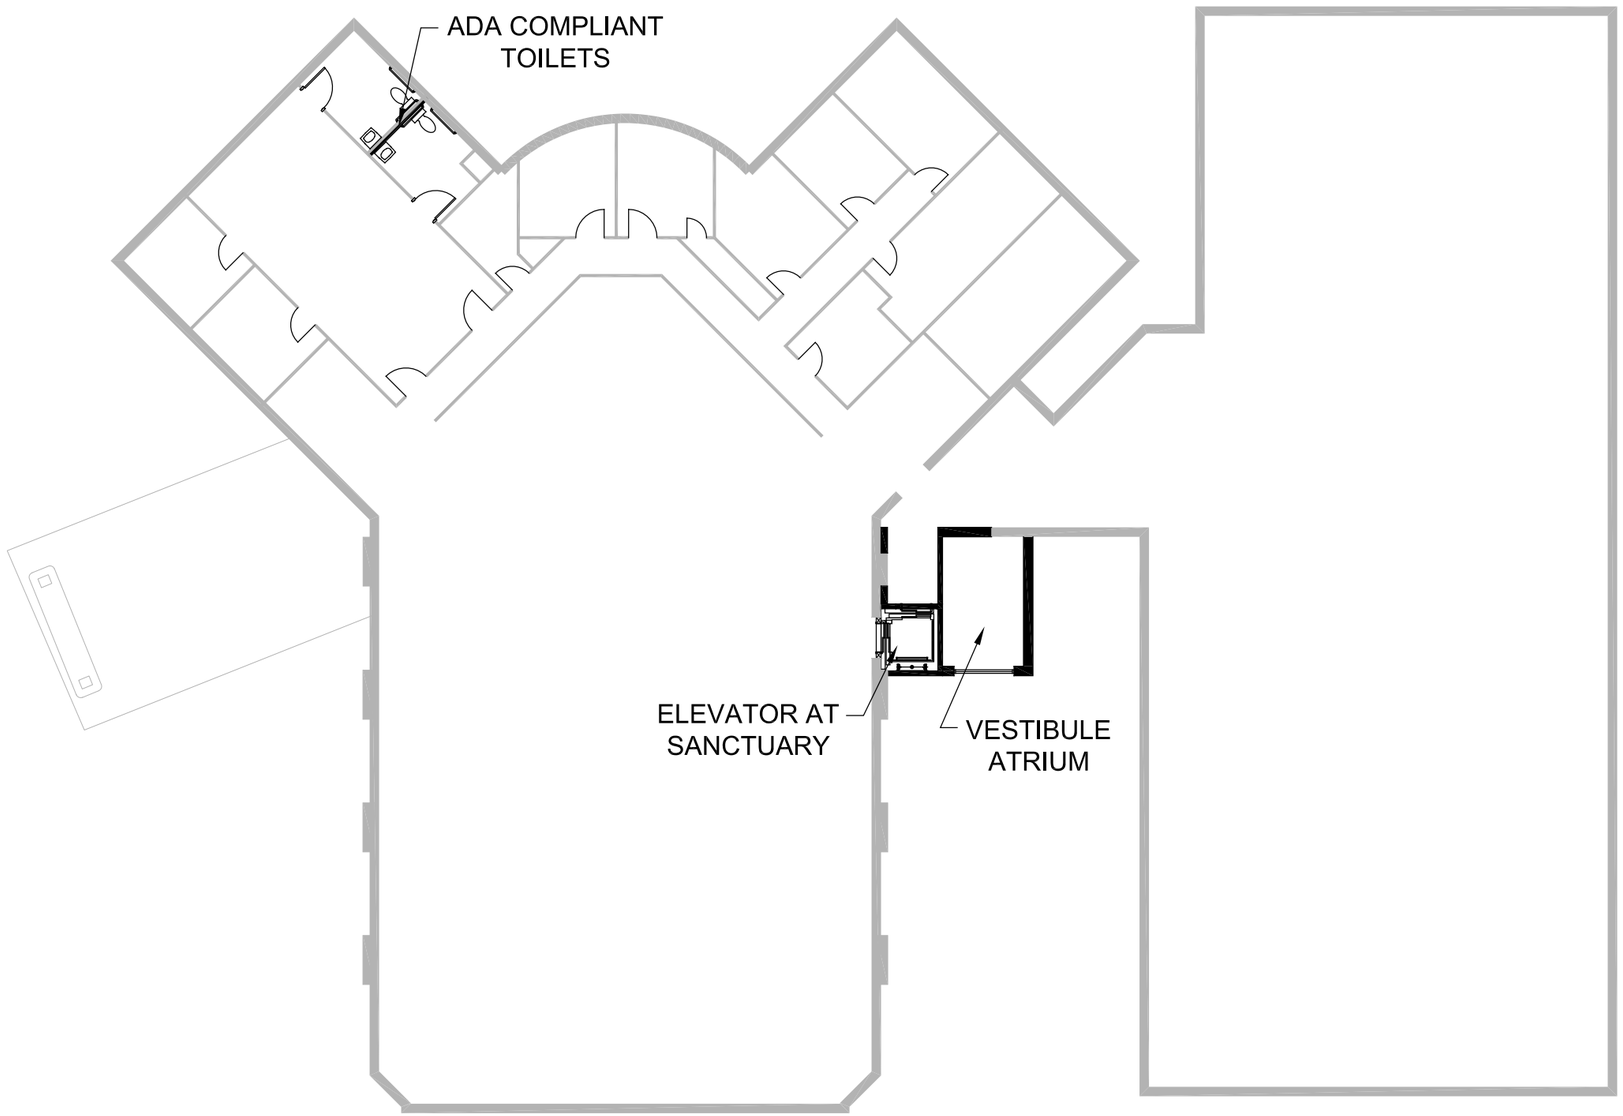


HAFER
architects ▪ designers ▪ engineers

Carmi First Baptist Church

Elevator Addition & Renovation

Sanctuary Floor Plan
1/16" = 1'-0"
2601-119
02/06/26

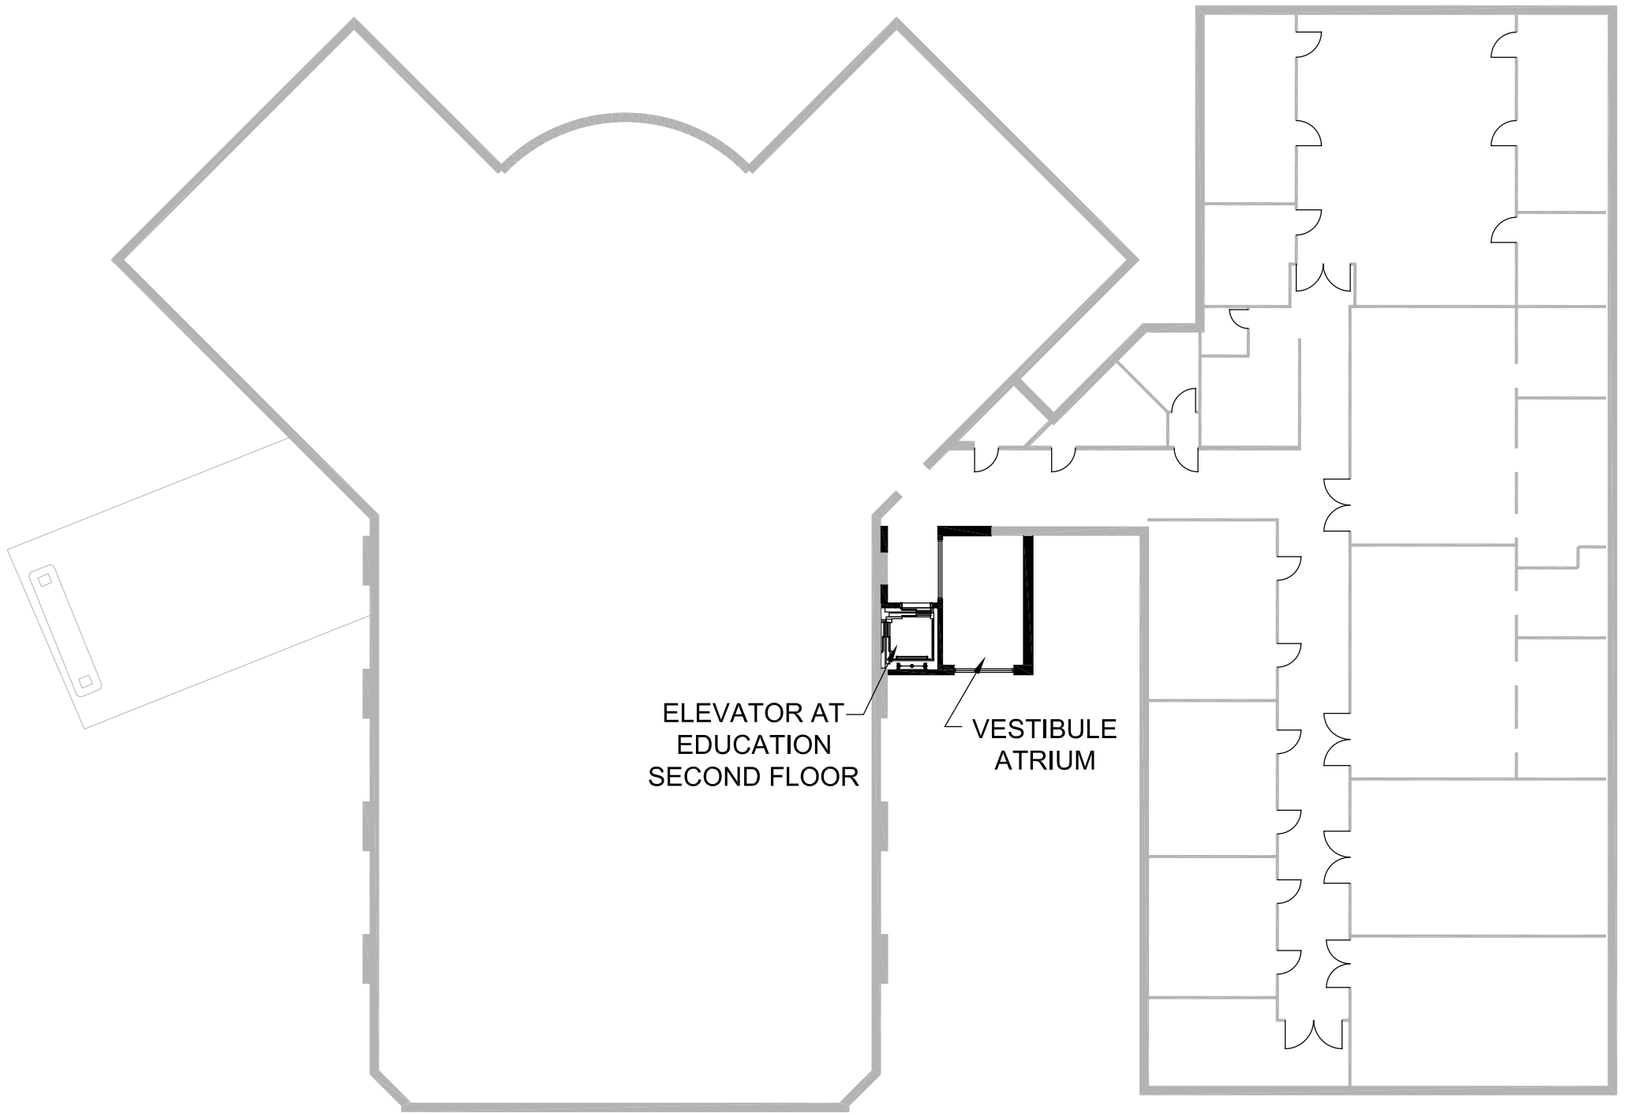


HAFER
architects ▪ designers ▪ engineers

Carmi First Baptist Church

Elevator Addition & Renovation

Education Second Floor Plan
1/16" = 1'-0"
2601-119
02/06/26

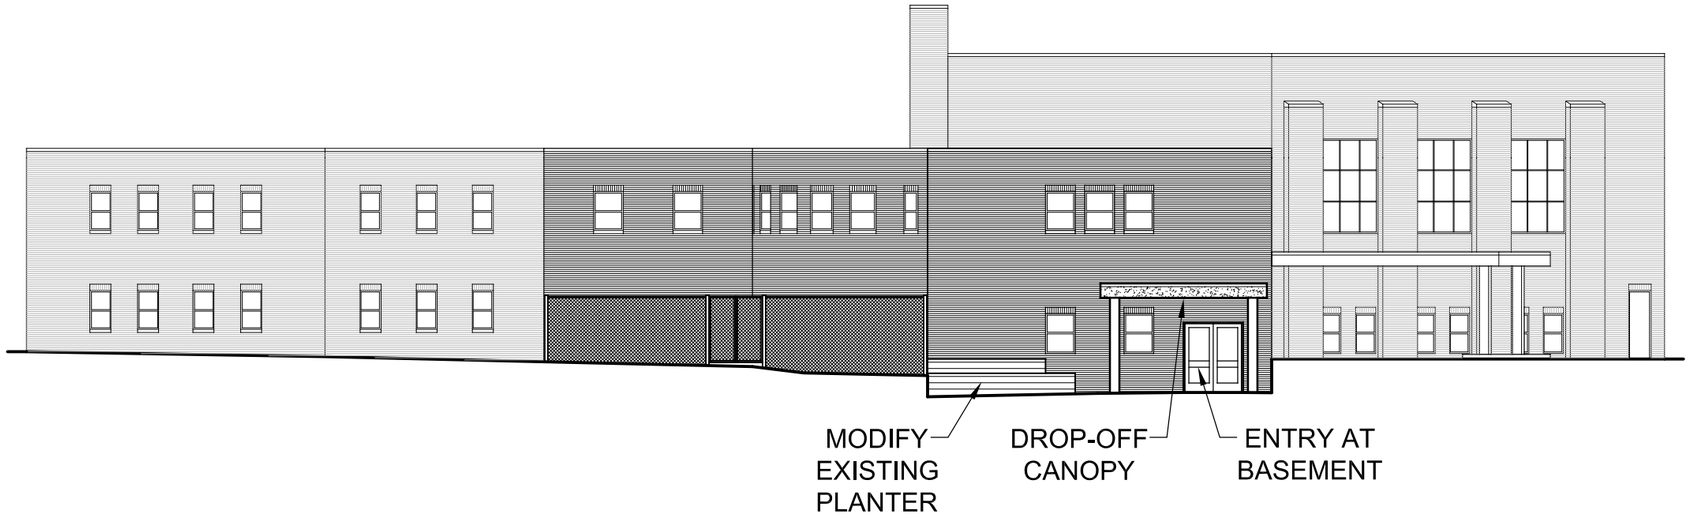

HAFER
architects ▪ designers ▪ engineers

Carmi First Baptist Church
Elevator Addition & Renovation

Exterior Elevation
1/16" = 1'-0"
2601-119
02/06/26